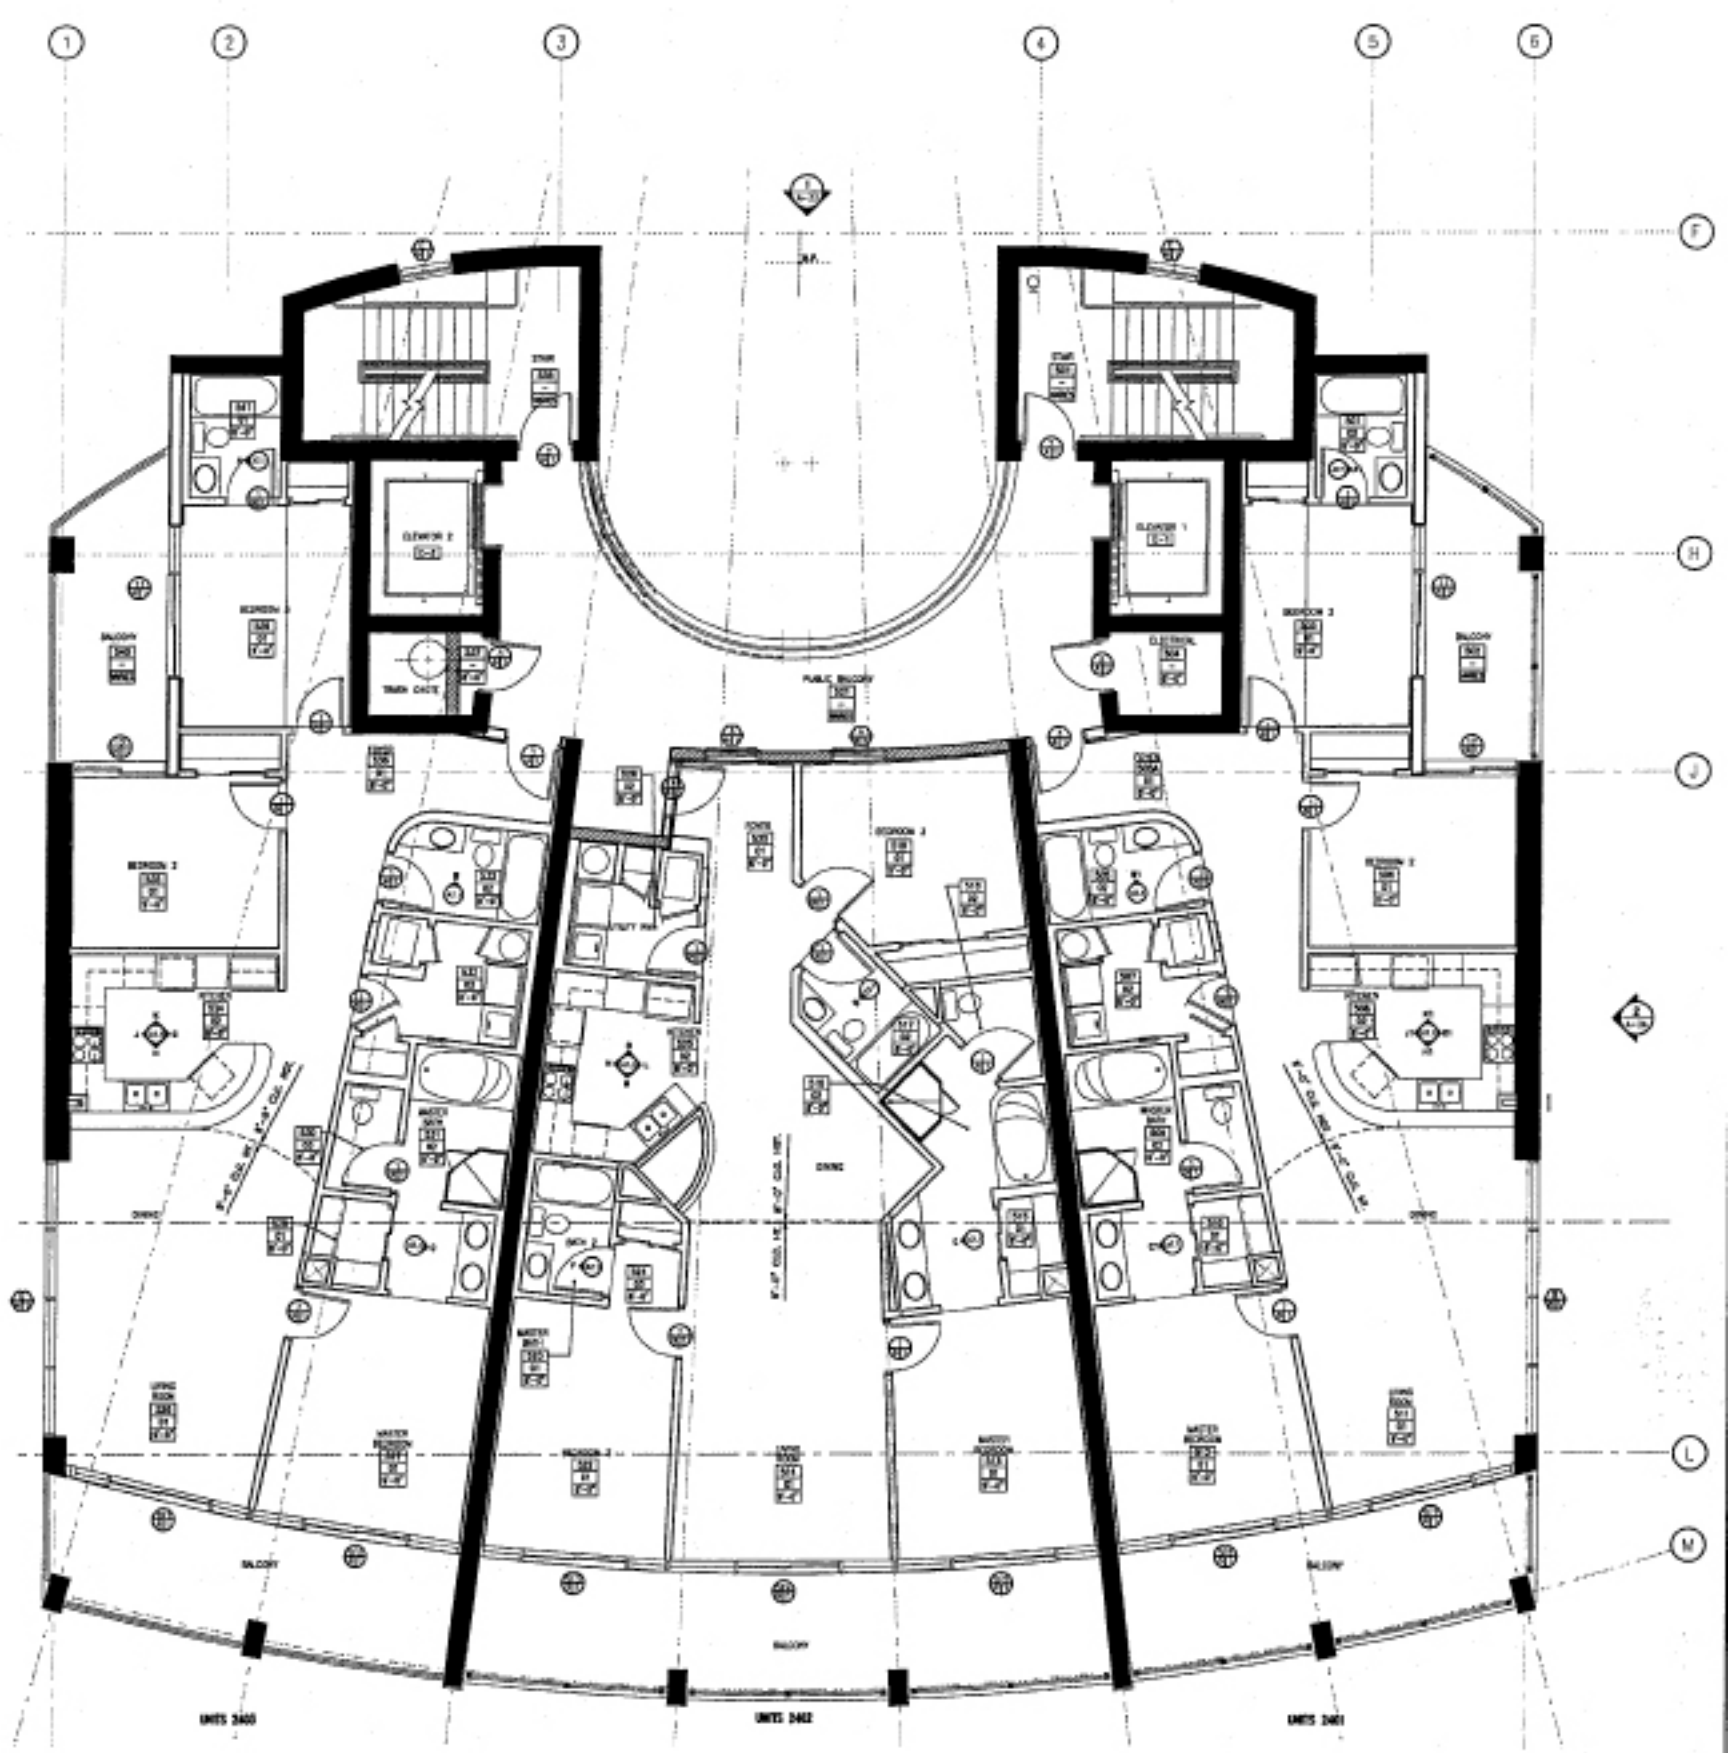

NORTH

TWENTY FOURTH FLOOR PLAN