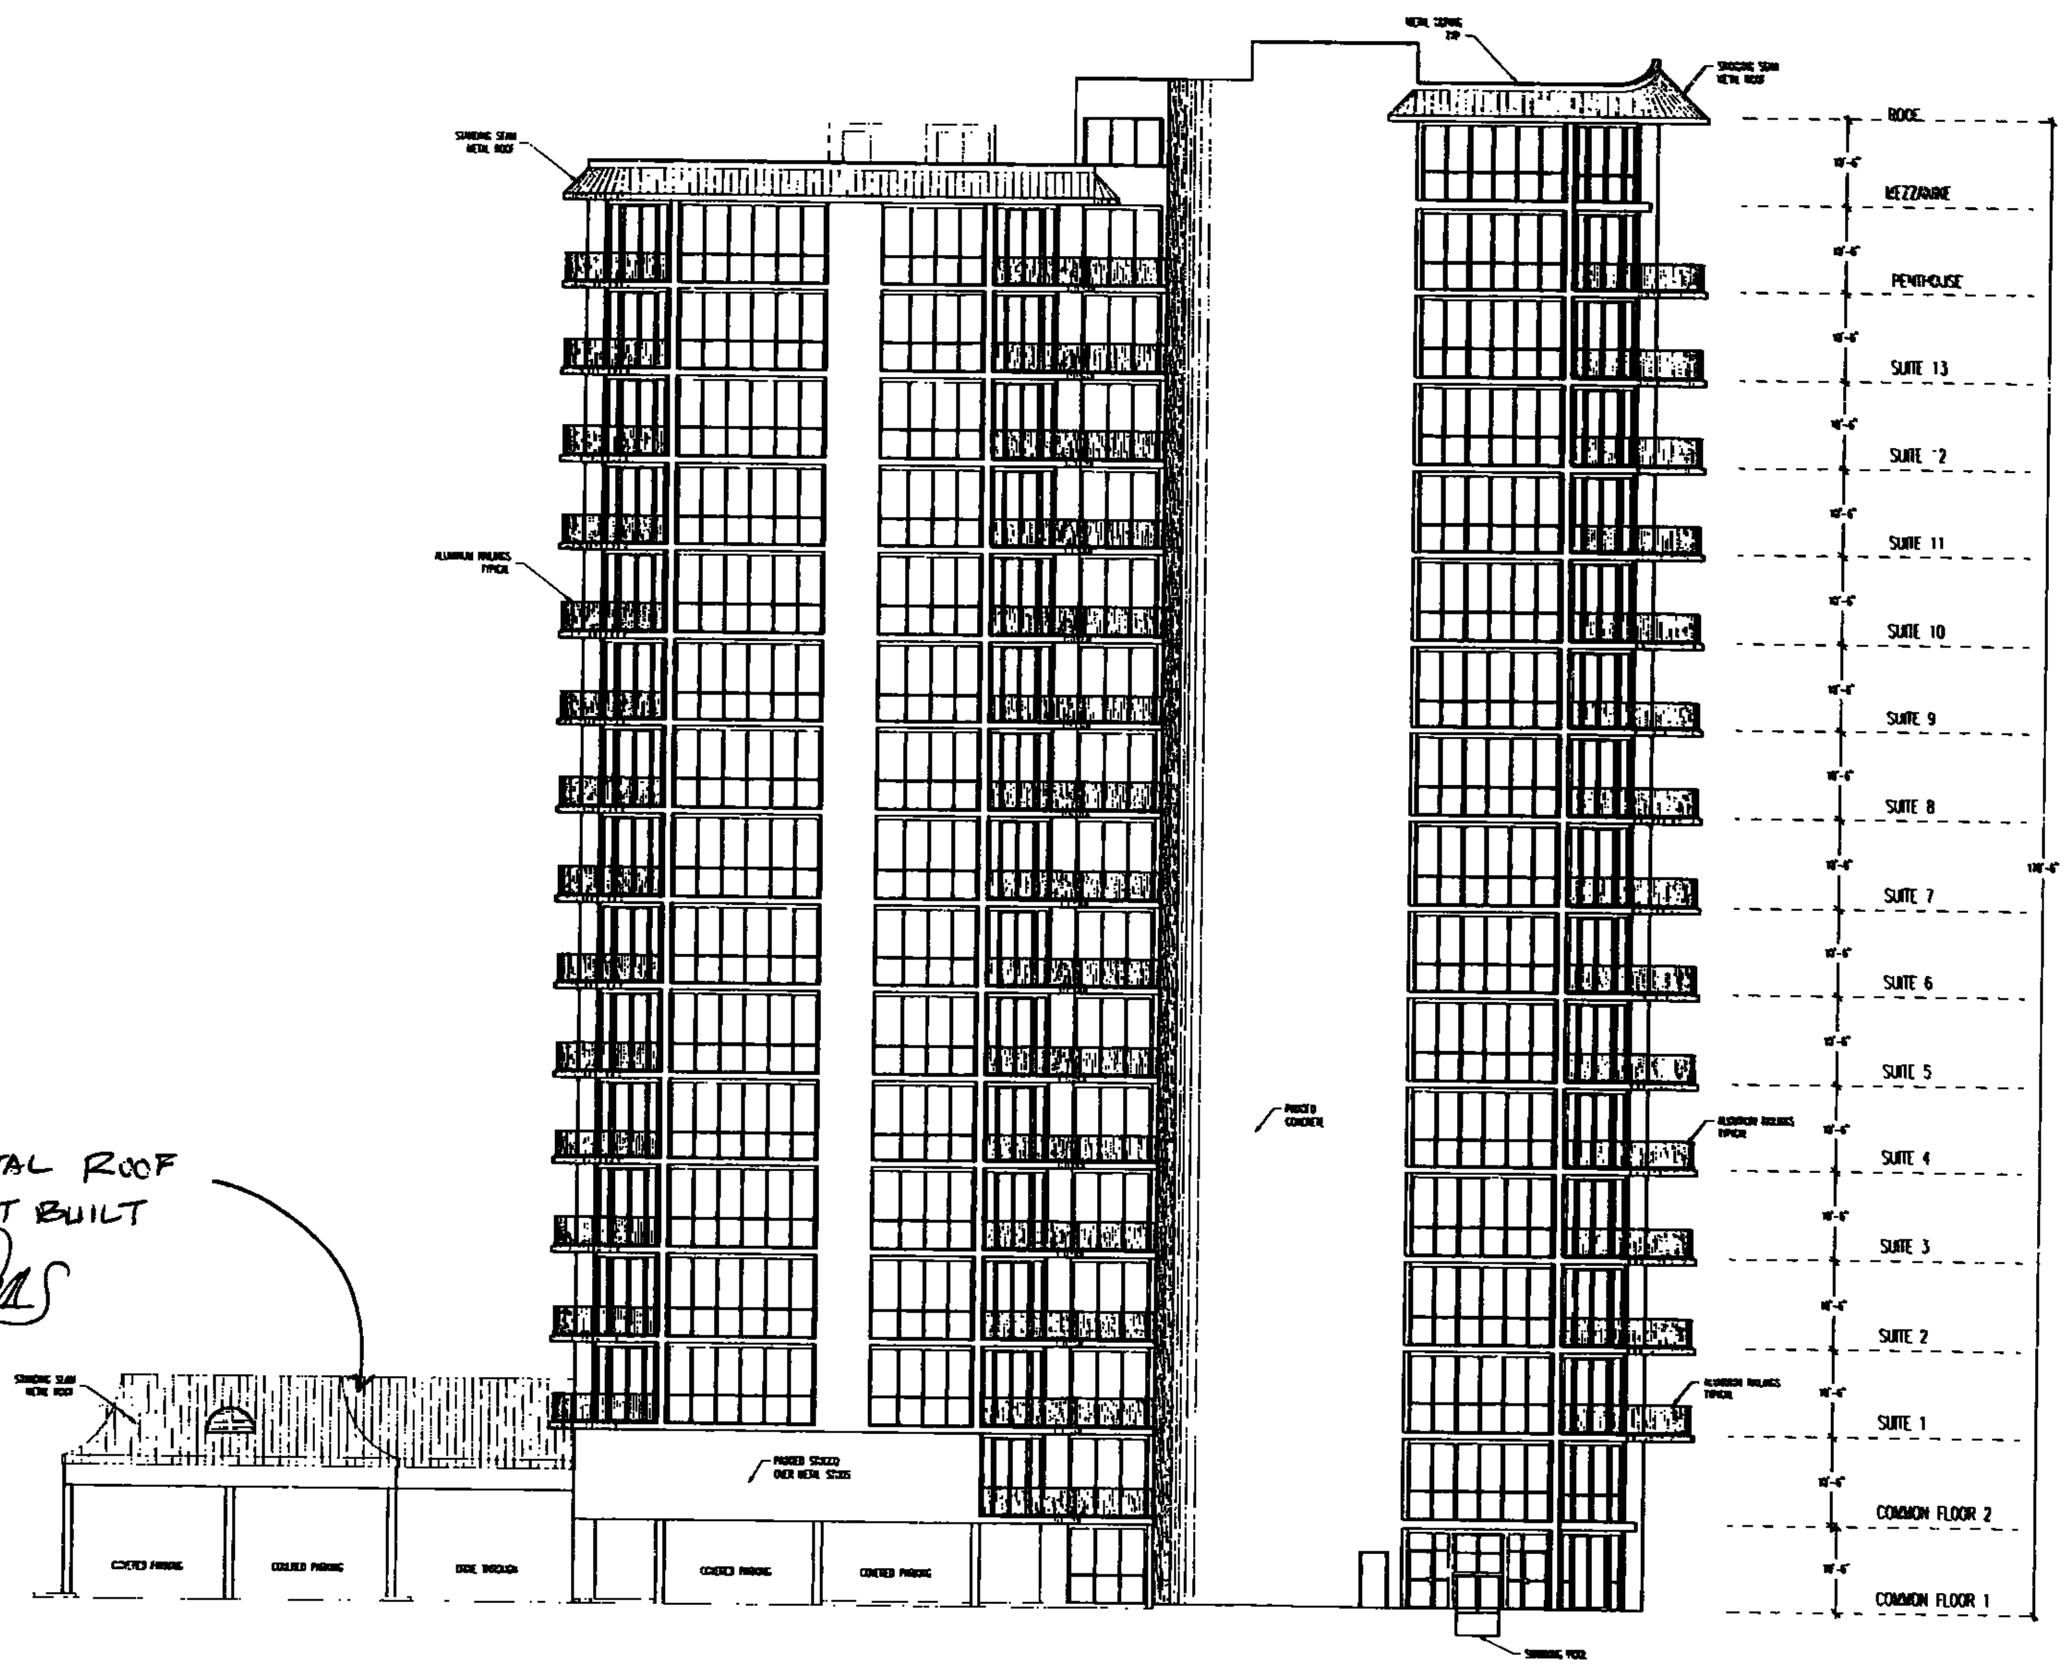

WEST ELEVATION
SCALE 1" = 10'-0"

REVISIONS
1. ENLARGE DRIVE THRU 7'-0"
2. NEW ROOF DESIGN ON CARPORT

STATE OF ALABAMA
JOHN M. SENKARIK, JR.
1912
REGISTERED ARCHITECT

Florida Reg. No. AR0009571
Alabama Reg. No. 1912

Seal PLANNERS
PROJECT: 03002
DATE: 04/30/04
DWN: JMS, JD

ARCHITECTS
SHEET: A-03
of:

The Oceinio Condominium
WEST ELEVATION
John M. Senkarik, A.I.A.
and Associates
E-mail: jmsenkarik@senkarik-architect.com
45 South Jefferson St.
Pensacola, FL 32501
(850)434-5551

Apt Bk 24 pg 177