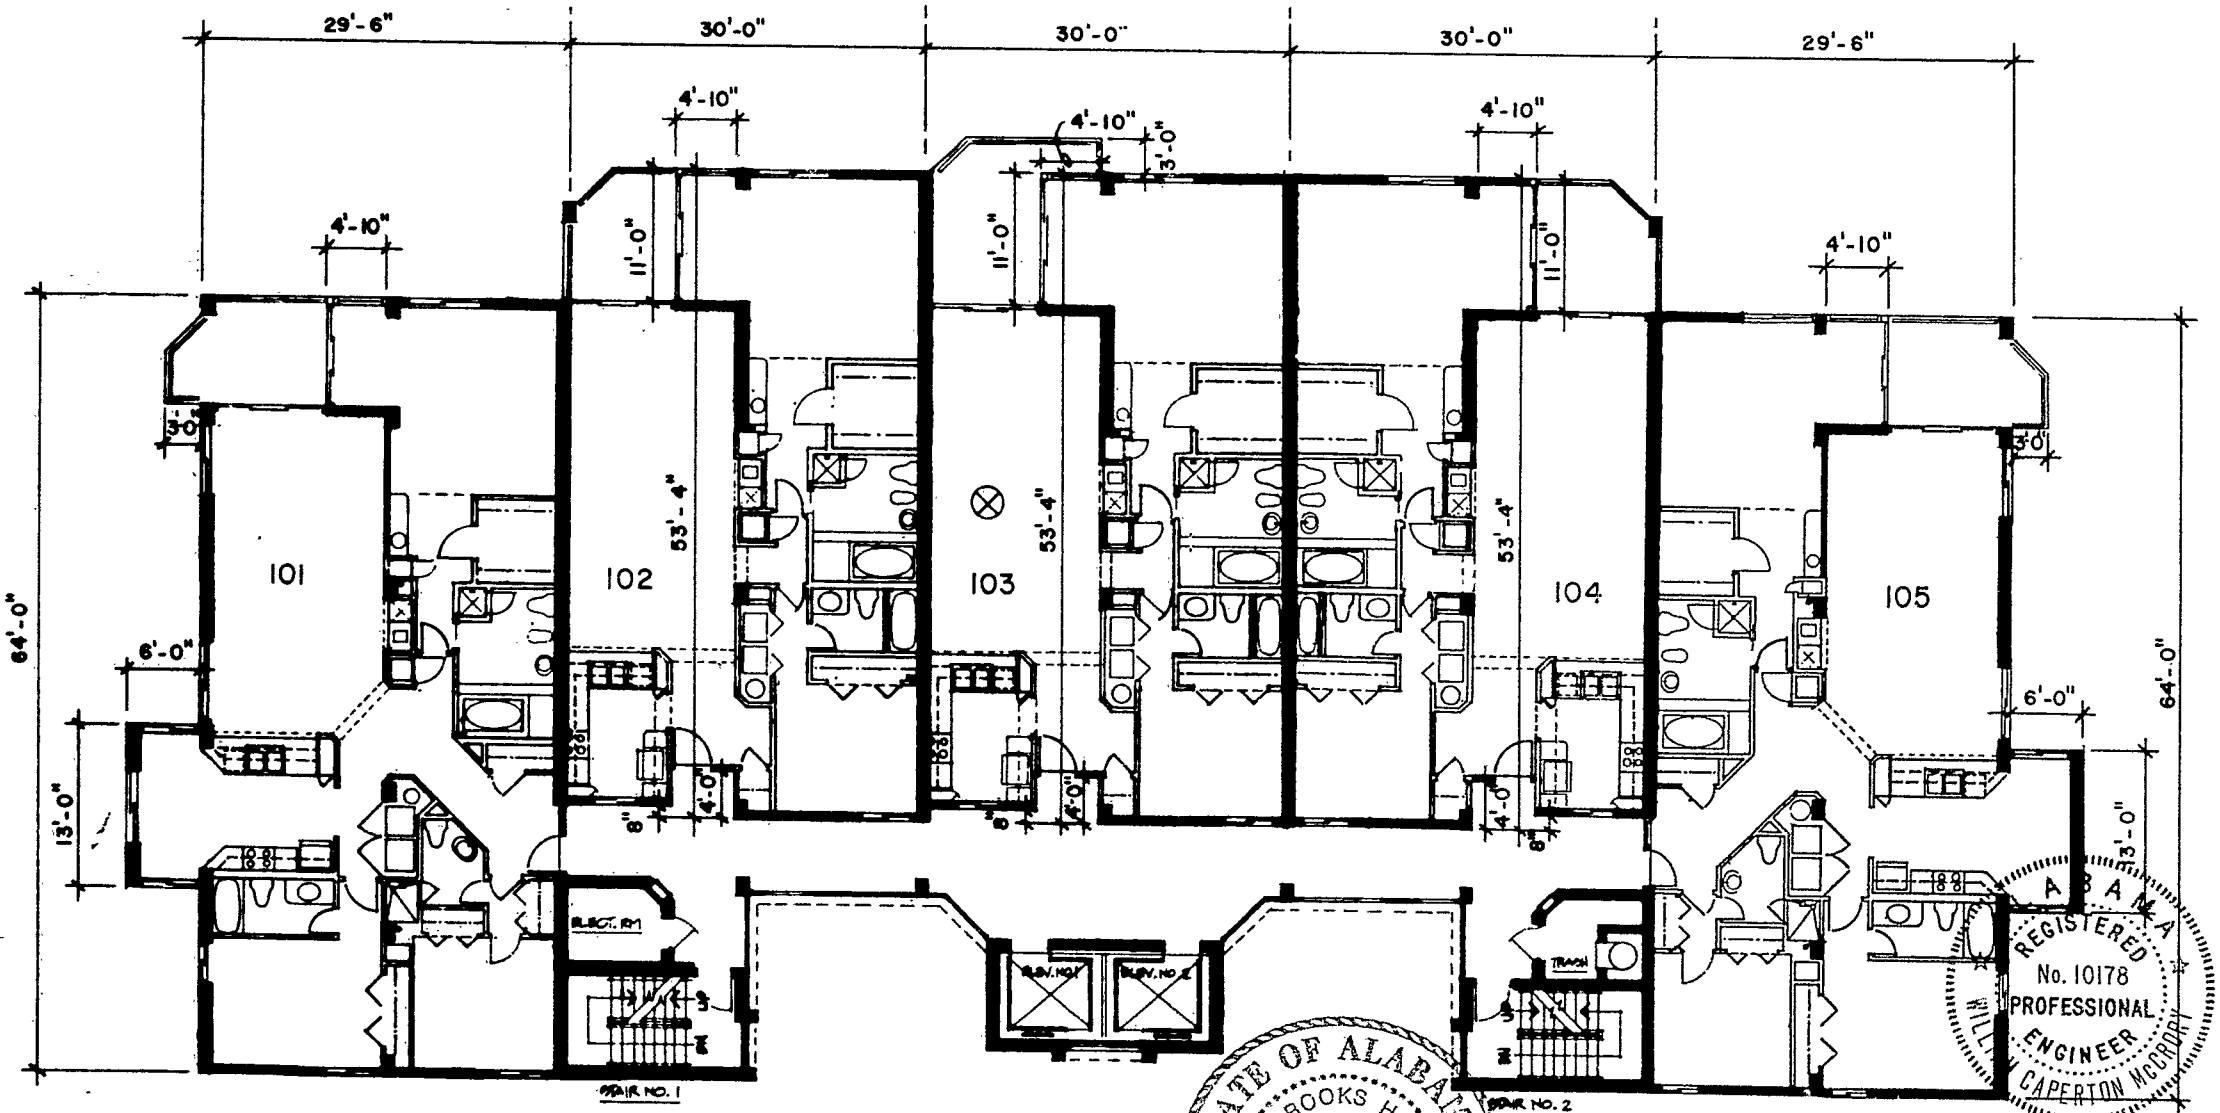

FIRST FLOOR

0 5' 10'

FLOOR	CEILING
22.1	30.5

I hereby certify all elevations shown in the table above to be true and correct

William C. McCrory
P.E. 10178

STATE OF ALABAMA
J. BROOKS HAAS
2604
REGISTERED ARCHITECT

ALABAMA
REGISTERED
No. 10178
PROFESSIONAL
ENGINEER
WILLIAM CAPERTON McCRORY

SHEET 13