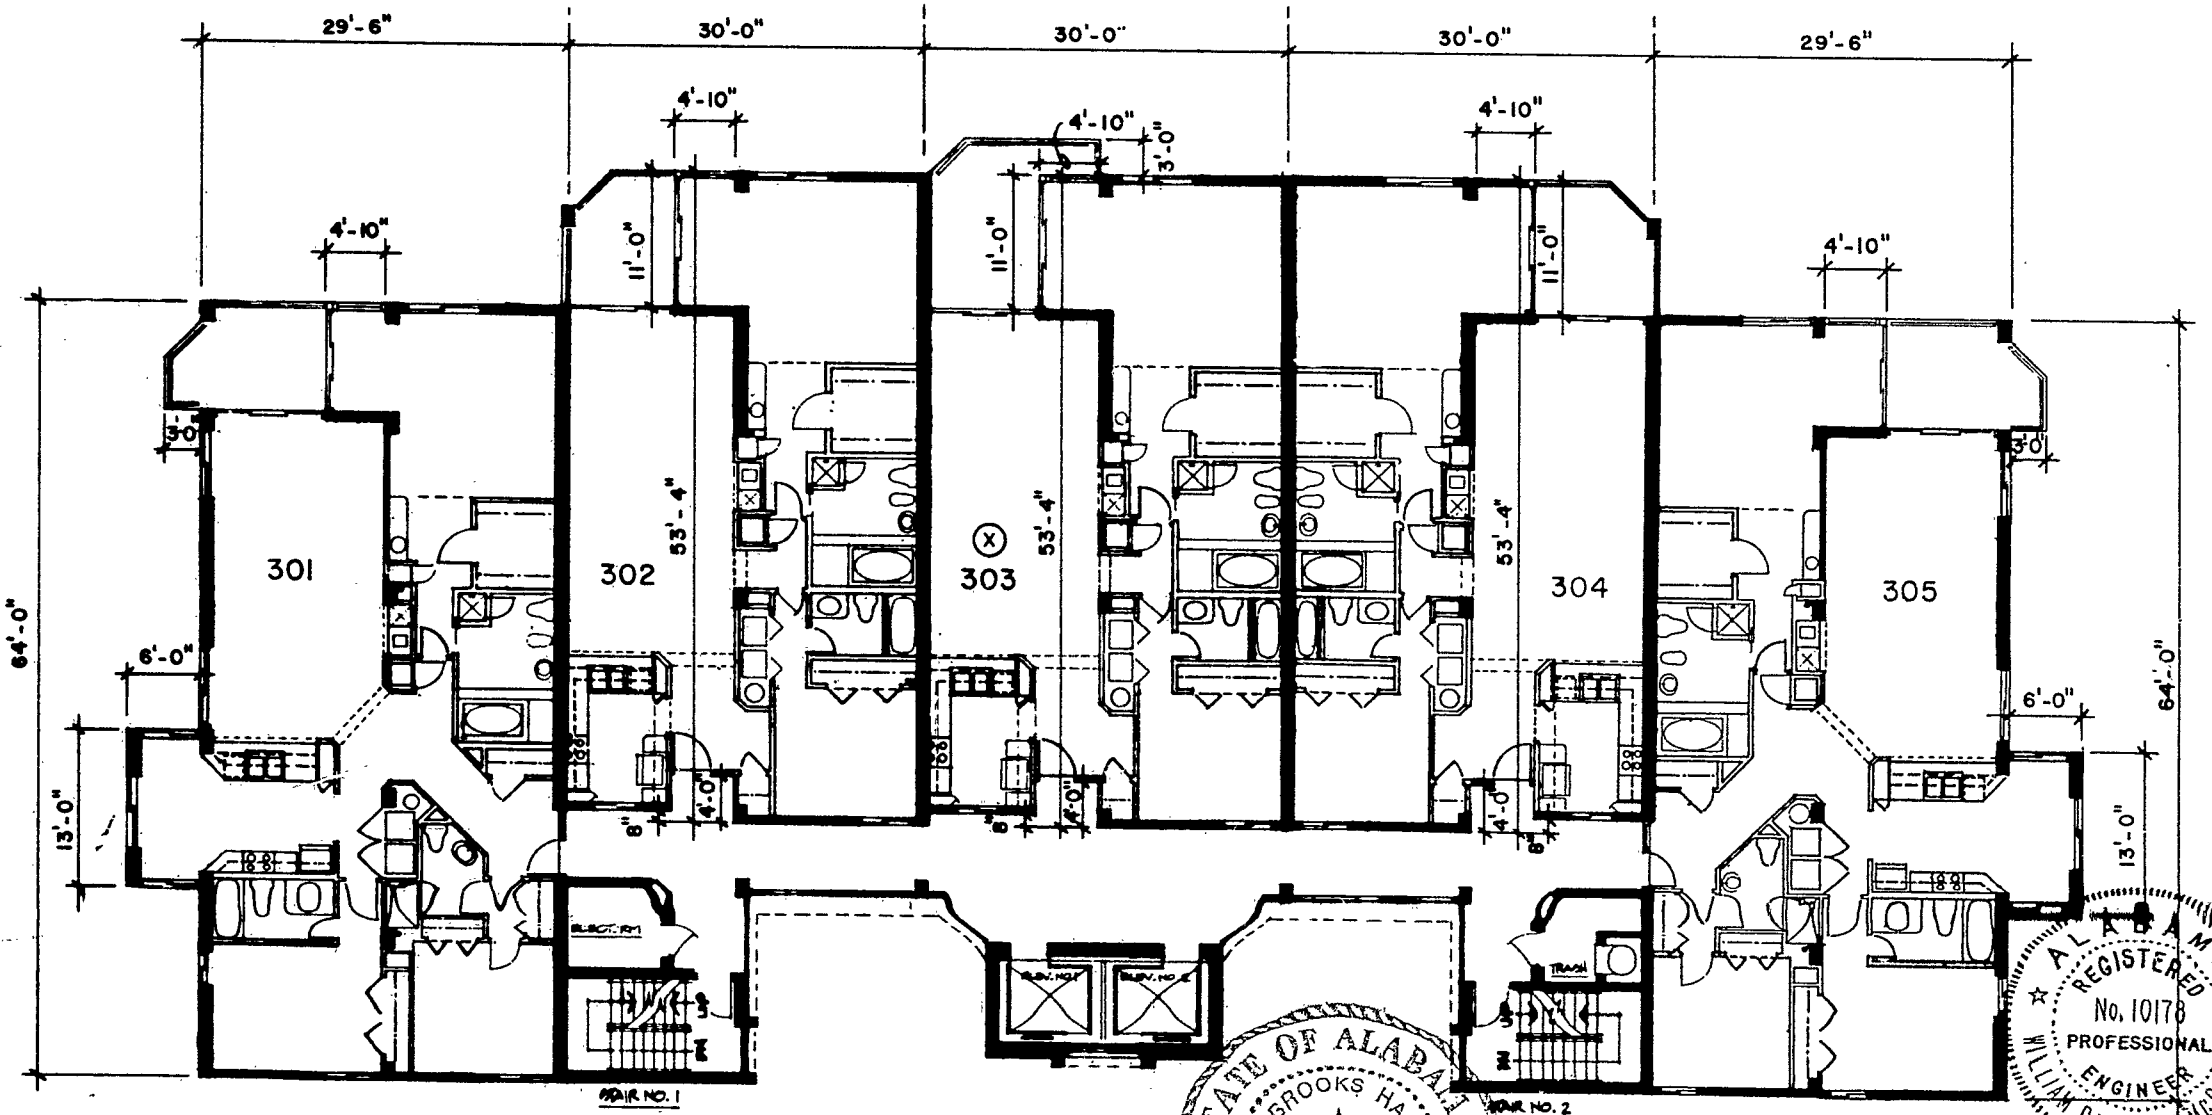

THIRD FLOOR

0 5' 10'

STATE OF ALABAMA
J. BROOKS HAAS
2604
REGISTERED ARCHITECT

ALABAMA
REGISTERED
No. 10178
PROFESSIONAL
ENGINEER
WILLIAM CAPERTON McCRORY

FLOOR	CEILING
40.1	48.5

I hereby certify all elevations shown in the table above to be true and correct.
William C. McCrory, P.E. 10178