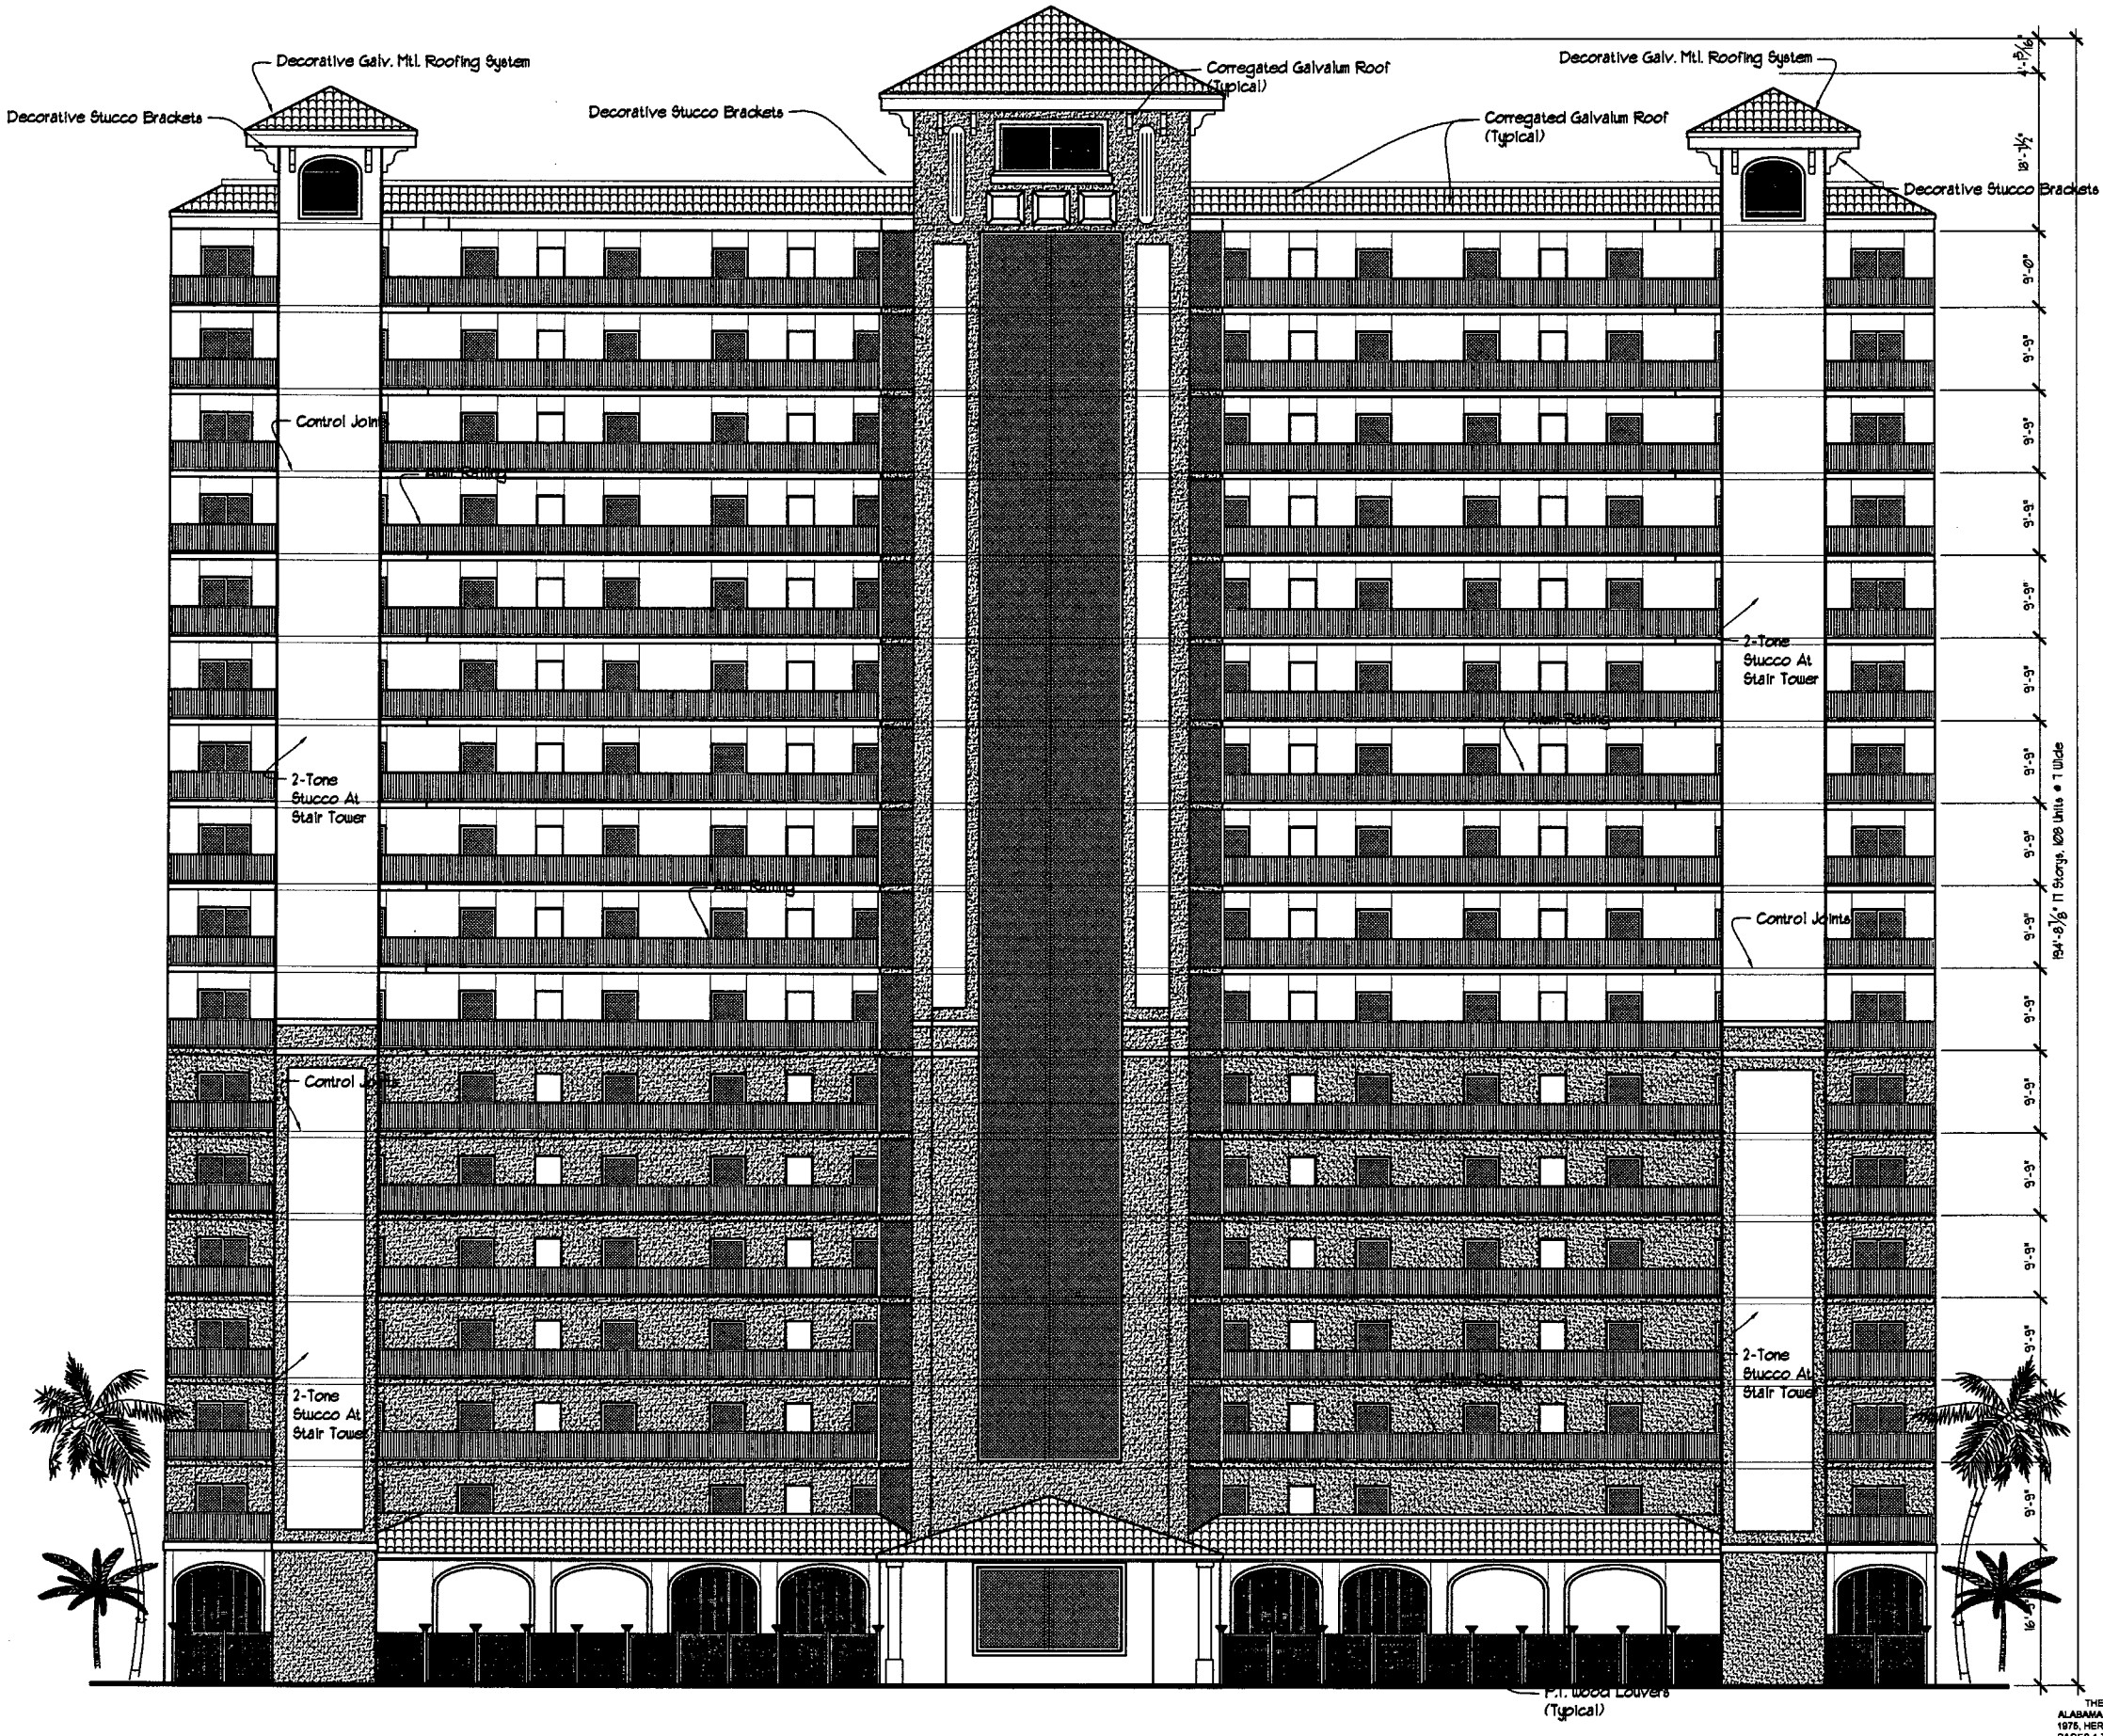
Decorative Galv. Mtl. Roofing System
Decorative Stucco Brackets
Decorative Stucco Brackets
Corregated Galvalum Roof (Typical)
Decorative Galv. Mtl. Roofing System
Corregated Galvalum Roof (Typical)
Decorative Stucco Brackets
Control Joints
Band Banding
2-Tone Stucco At Stair Tower
Band Banding
2-Tone Stucco At Stair Tower
Control Joints
Control Joints
2-Tone Stucco At Stair Tower
2-Tone Stucco At Stair Tower
P.T. Wood Louvers (Typical)
1'-5/16"
18'-1½"
9'-0"
9'-9"
9'-9"
9'-9