ALL OF THE REAL PROPERTY DESCRIBED ON THE PLANS IS SUBJECT TO DEVELOPMENT RIGHTS AS SET OUT IN THE DECLARATION OF CONDOMINIUM OF THE PALMS, A CONDOMINIUM. THE DEVELOPER RESERVES THE RIGHT TO:
(1) ADD REAL ESTATE TO THE CONDOMINIUM;
(2) CREATE UNITS, COMMON ELEMENTS, OR LIMITED COMMON ELEMENTS;
(3) SUBDIVIDE UNITS, OR CONVERT UNITS TO COMMON ELEMENTS.

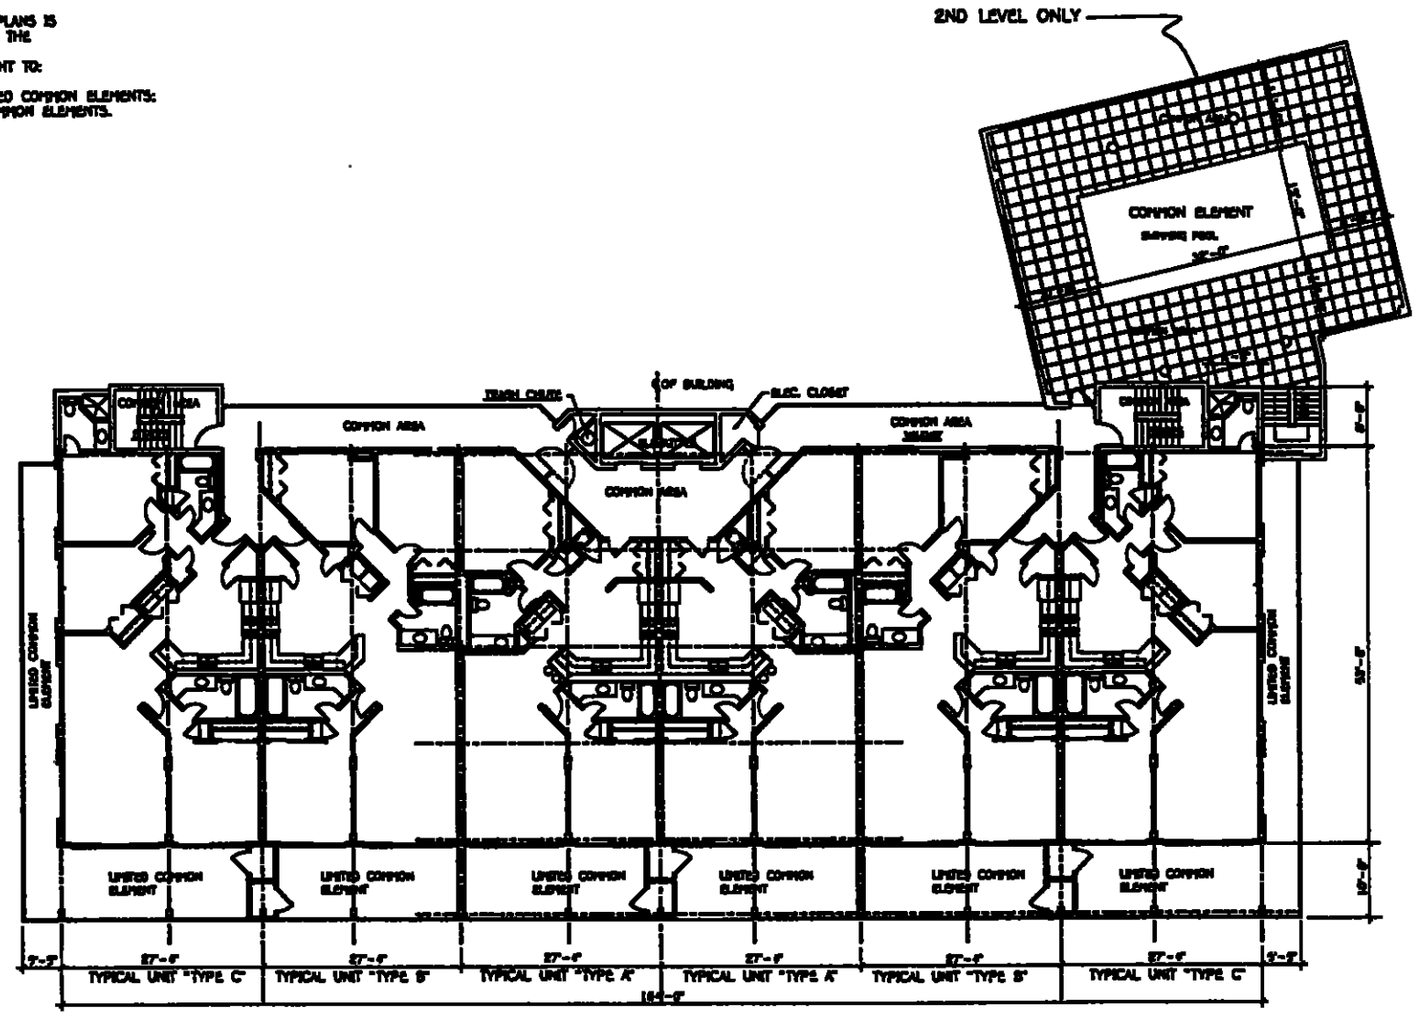

TYPICAL 2nd FLOOR PLAN PHASE I

SCALE: 1/8" = 1'-0"

THE PALMS, A CONDOMINIUM

EXHIBIT "C", Page 4
Attached to Declaration of Condominium of
THE PALMS, PHASE I