BOOK 017 PAGE 100

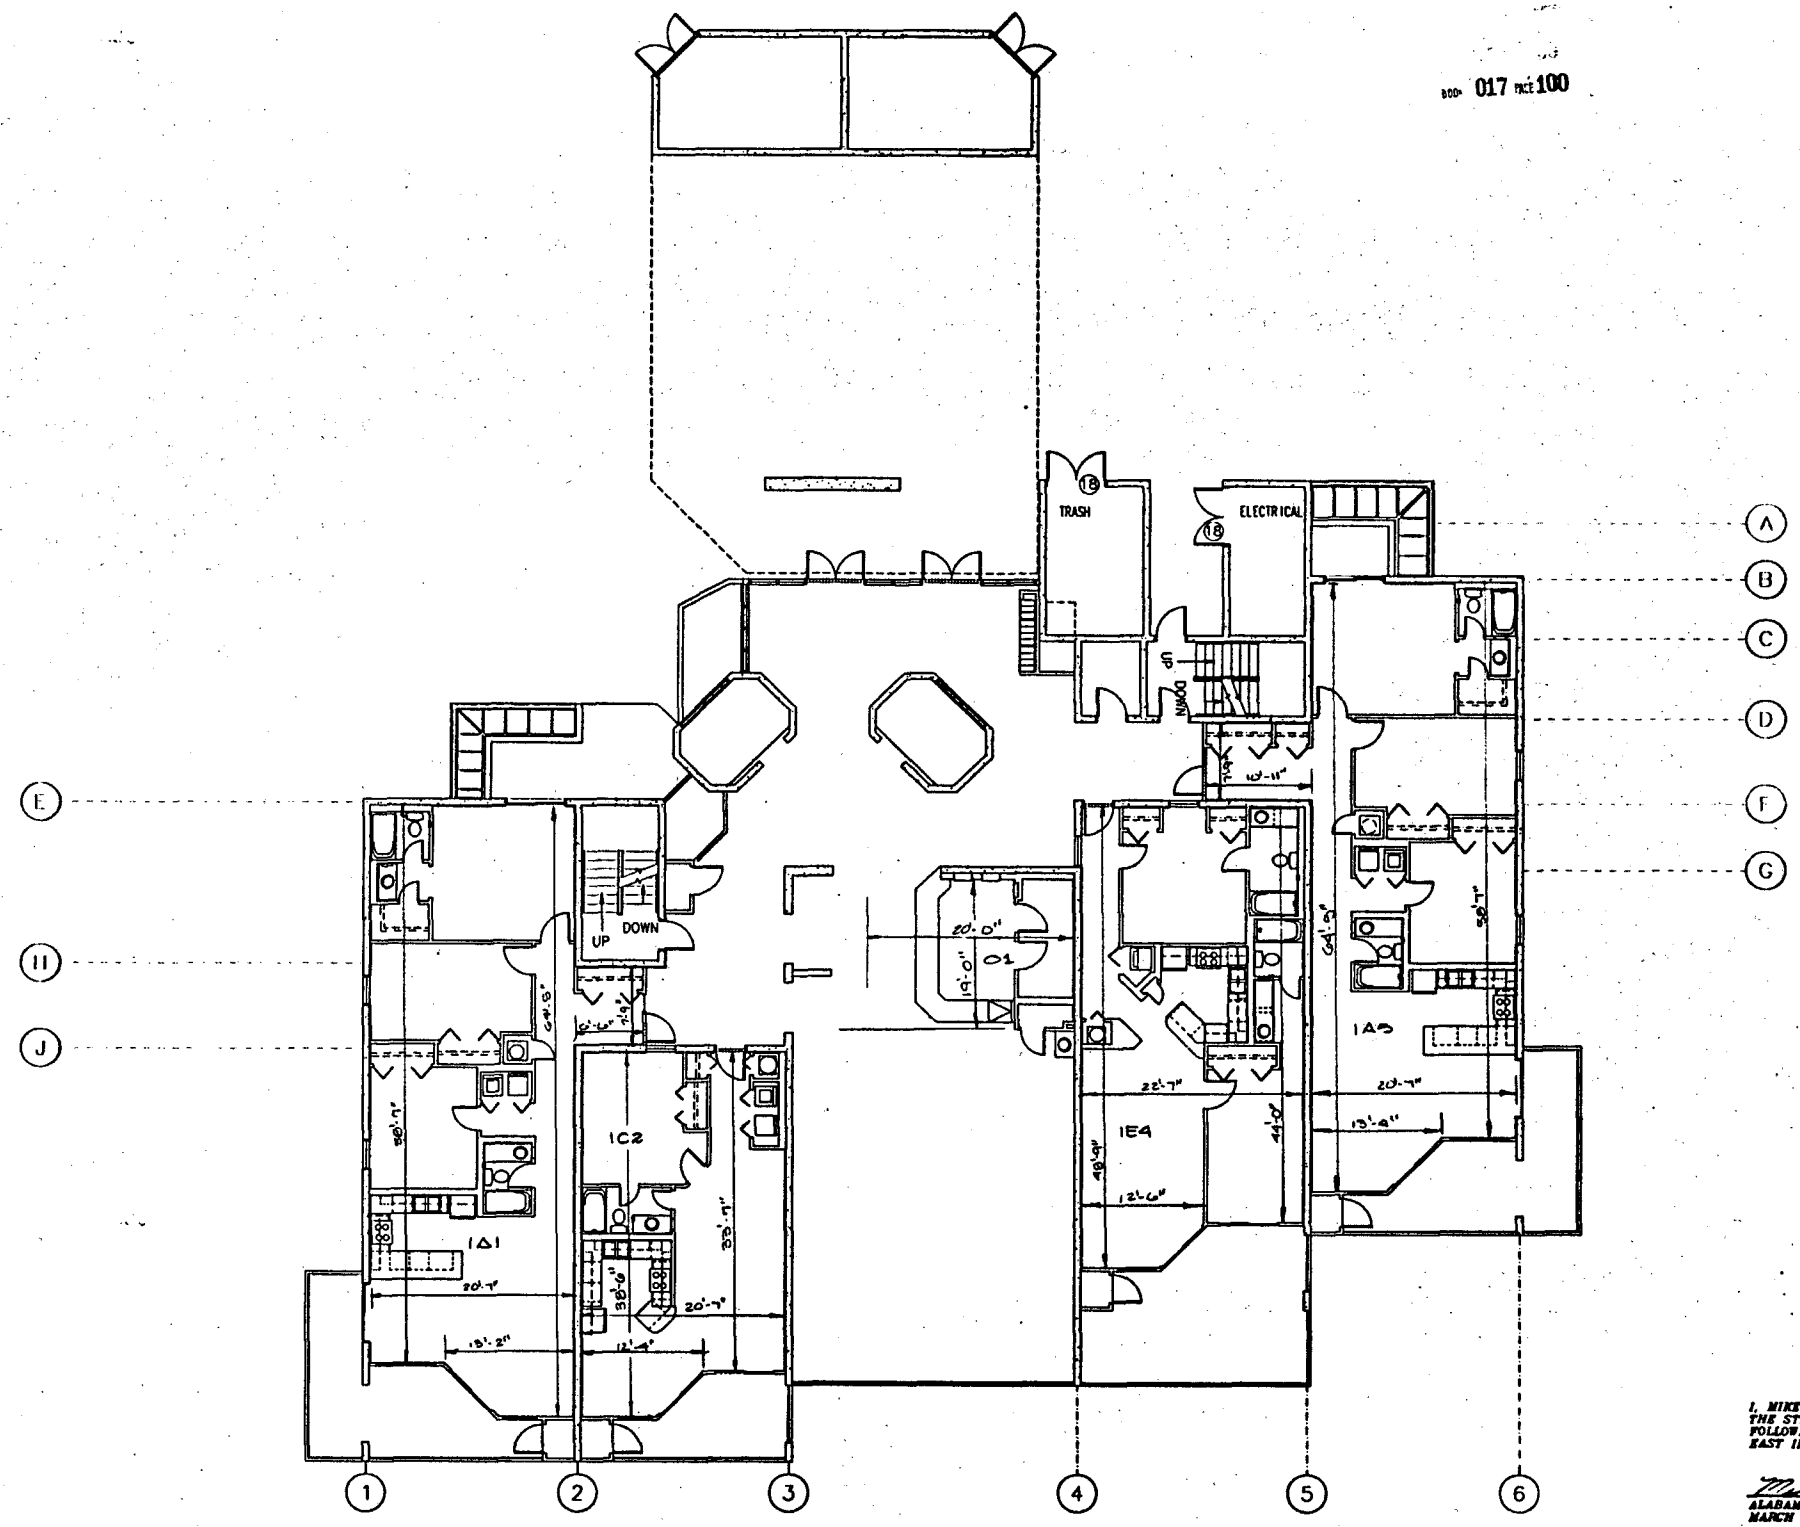

I, MIKELL D. SPEAKS, A REGISTERED LAND SURVEYOR IN THE STATE OF ALABAMA, HEREBY CERTIFY THAT THE FOLLOWING DIMENSIONS FOR THE UNITS IN PHOENIX EAST II CONDOMINIUMS ARE TRUE AND CORRECT.

ALABAMA REGISTRATION #9127
MARCH 31, 1997

ALABAMA REGISTERED No 9127 PROFESSIONAL ENGINEER MIKELL D SPEAKS

FIRST FLOOR

N

MIKELL D. SPEAKS & ASSOCIATES • CONSULTING ENGINEERS, INCORPORATED
732 OAK CIRCLE DRIVE WEST • MOBILE, ALABAMA

Drawn By: M.D.S.	Date: MARCH, 1997	Job No. 97-0902	Scale:	PHOENIX EAST II	Sheet 5 of 11

REVISIONS

BUSINESS RECORDS CORPORATION